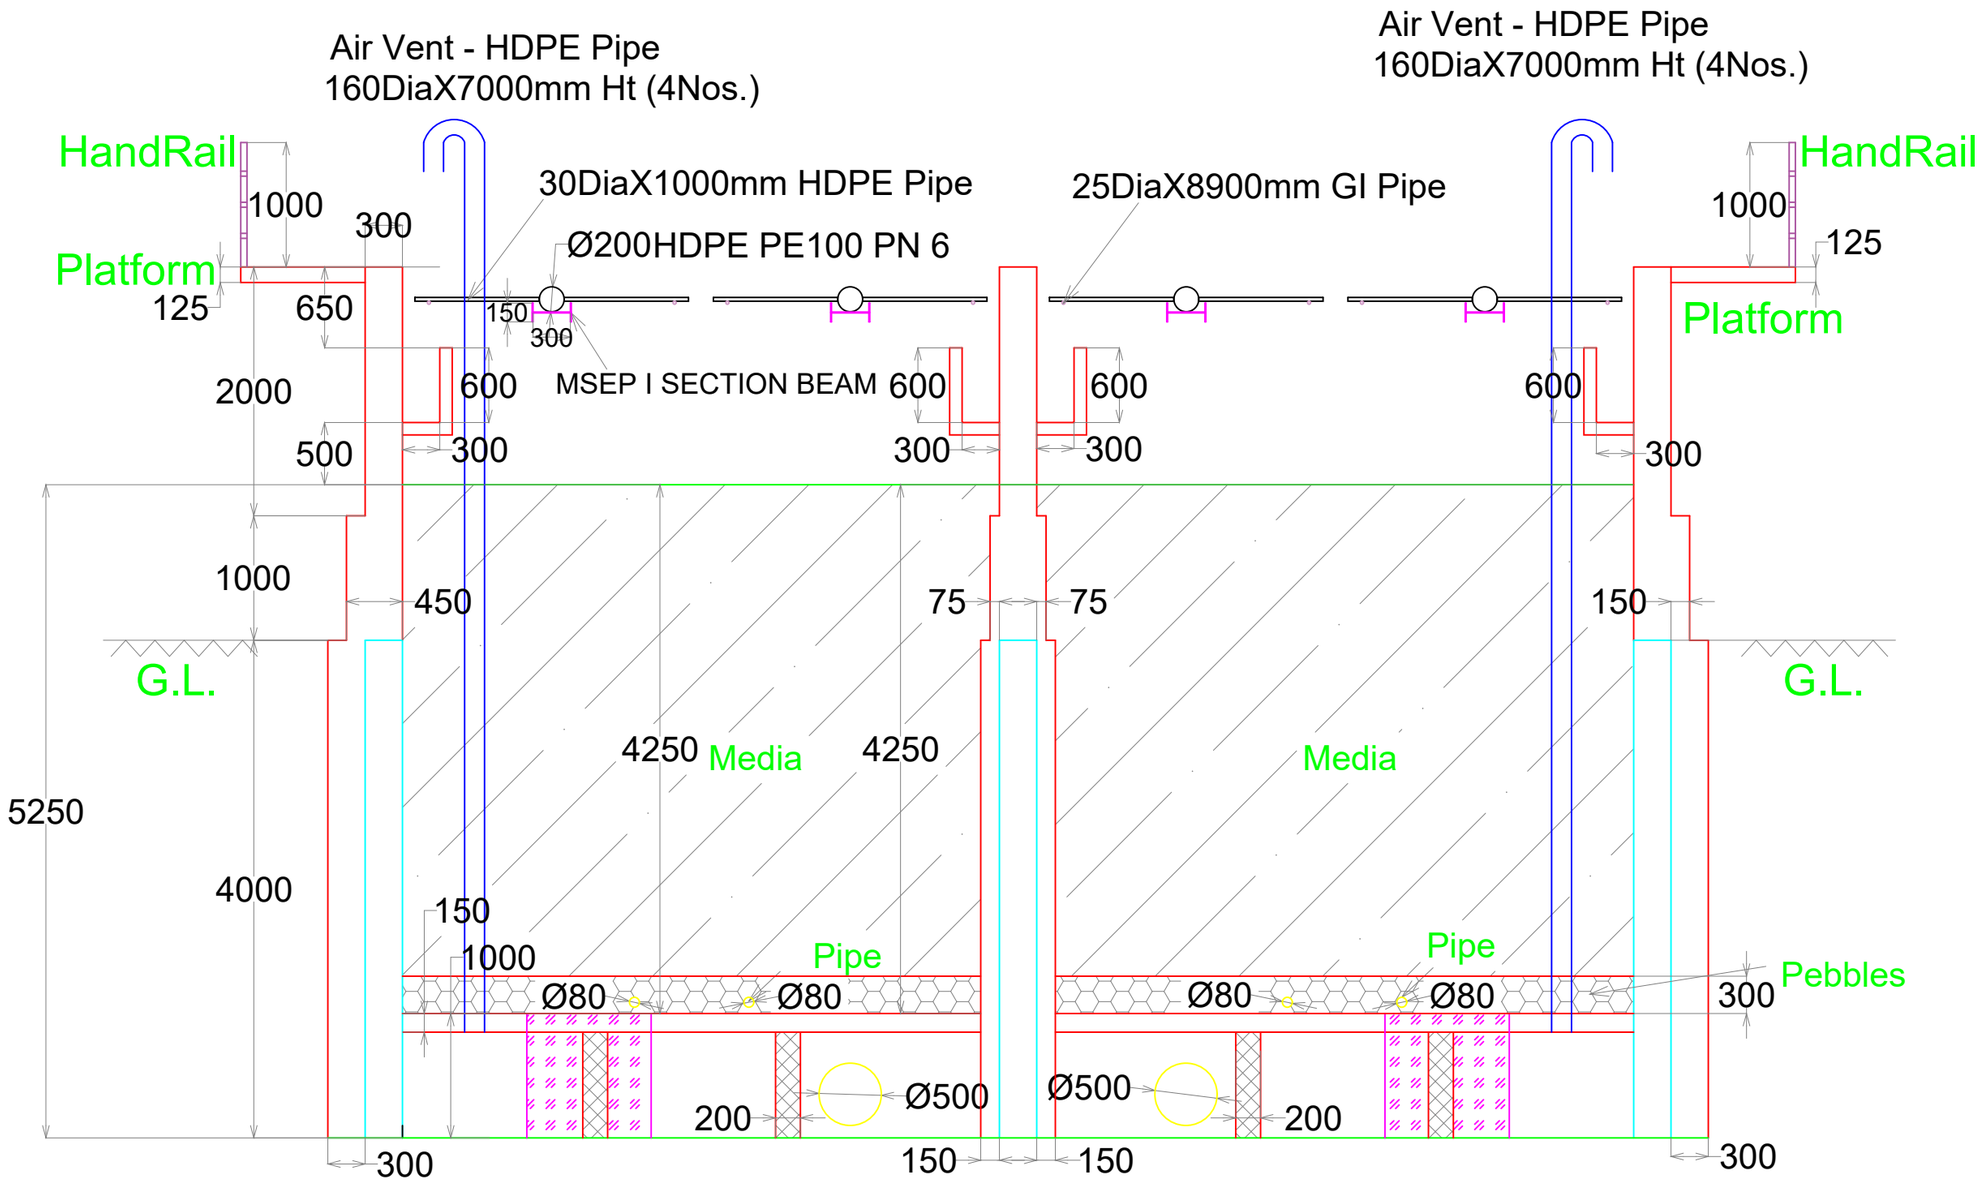

Project:	IMPROVEMENT AND MODICATION OF FACILITIES IN EXISTING WATER TREATMENT PLANT AT MAHINDRA WORLD CITY.
Client:	MAHINDRA WORLD CITY.
Consultant:	Dr. P. Selvaraj - CHENNAI.

DRAWN		TITLE:		
CHECKED		G.A of BAS		
APPROVED				
DATE				
SCALE	NTS (A3)	DRG NO.	MWC-IWTP-G-010	SHEET NO. 1 of 9
REVISION	R-0			